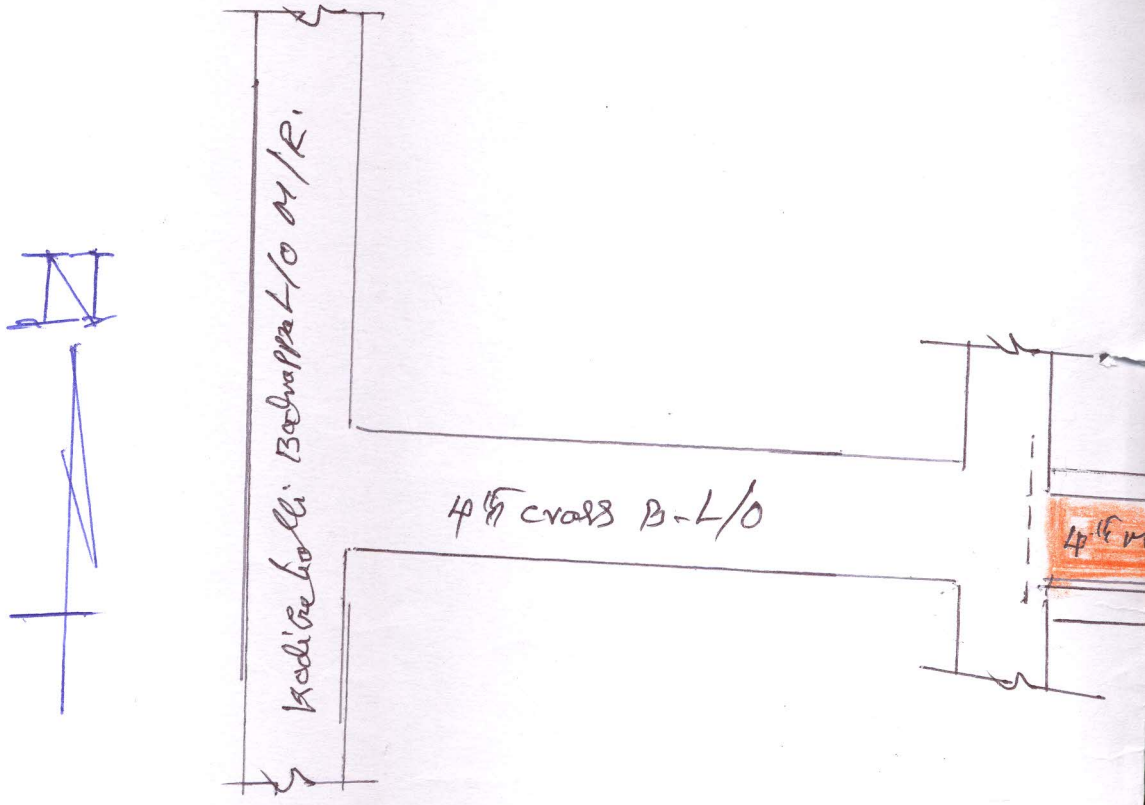

INDEX

Proposed c c Road.

AE

D. K. Ma

Assistant Ex
Kodigehal
Yelahanka
Ba

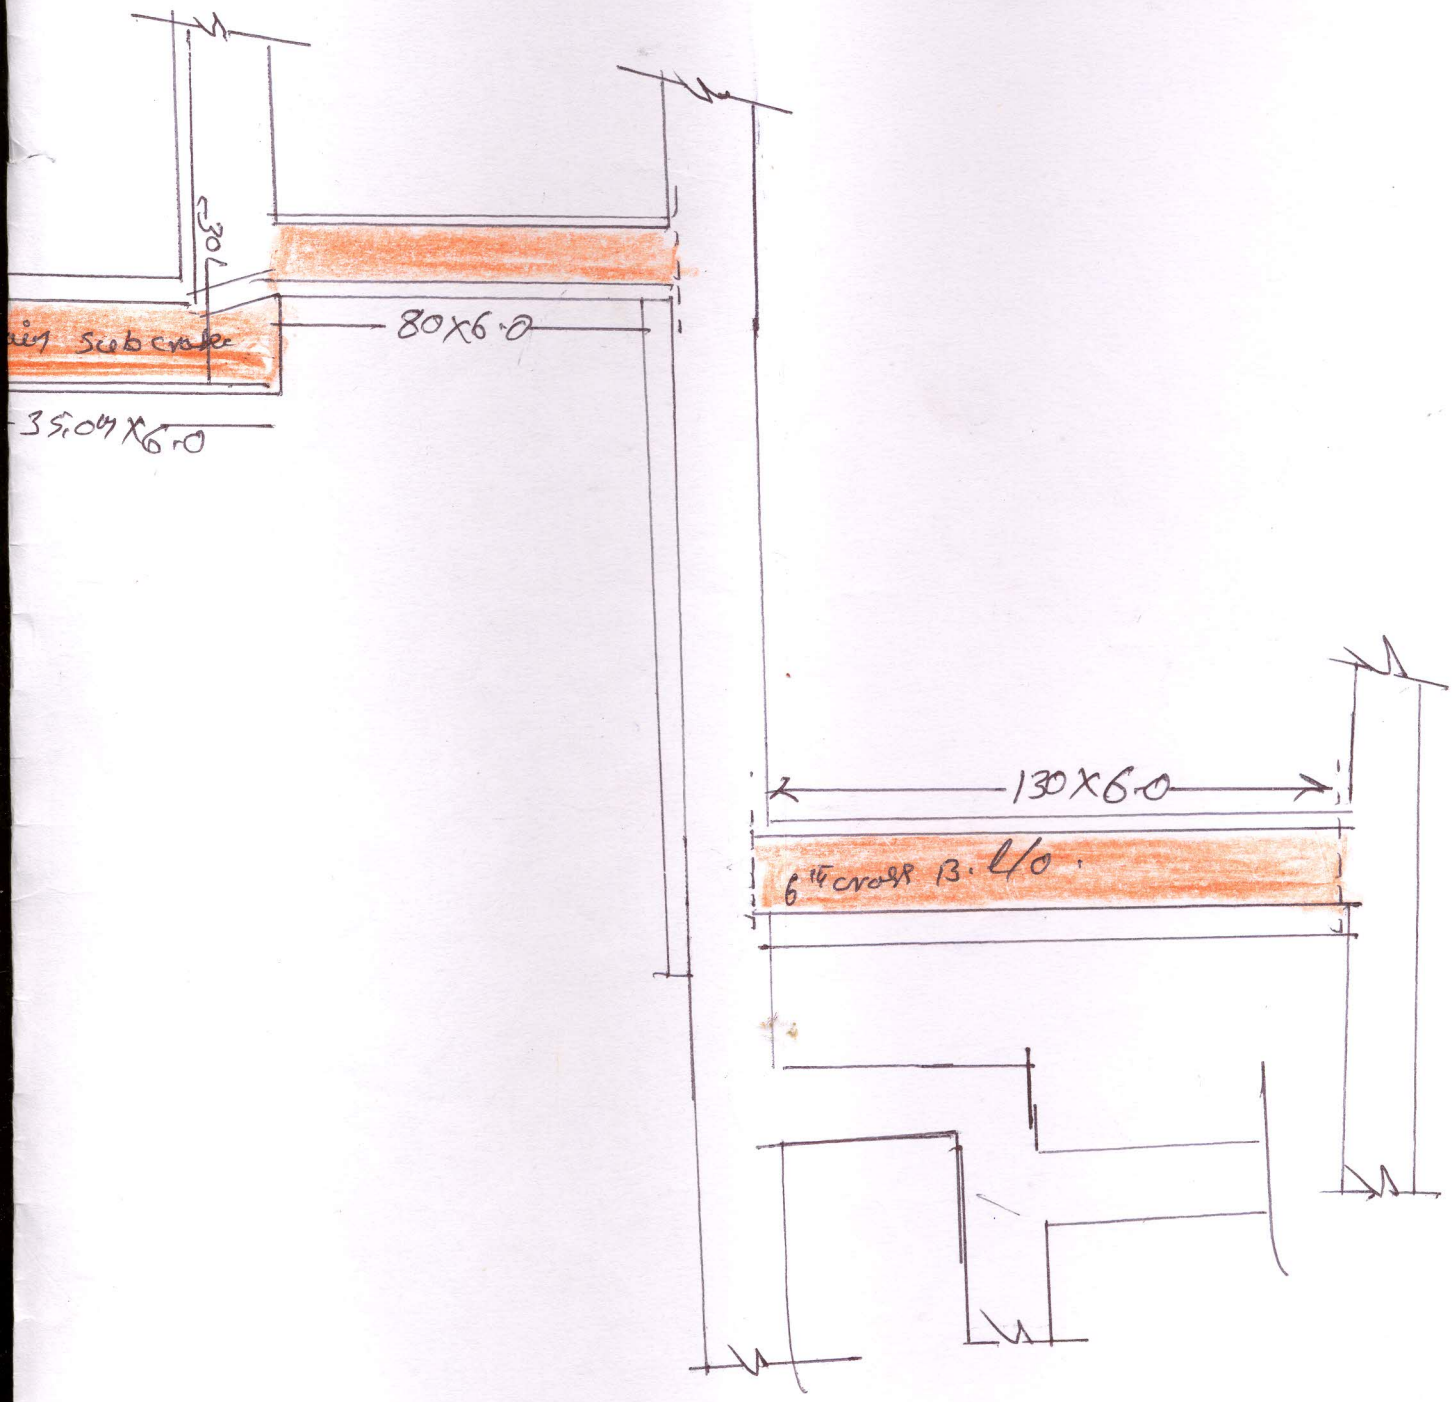

Executive Engineer,
Sub Division,
Zone, B.B.M.P.,
Bangalore.